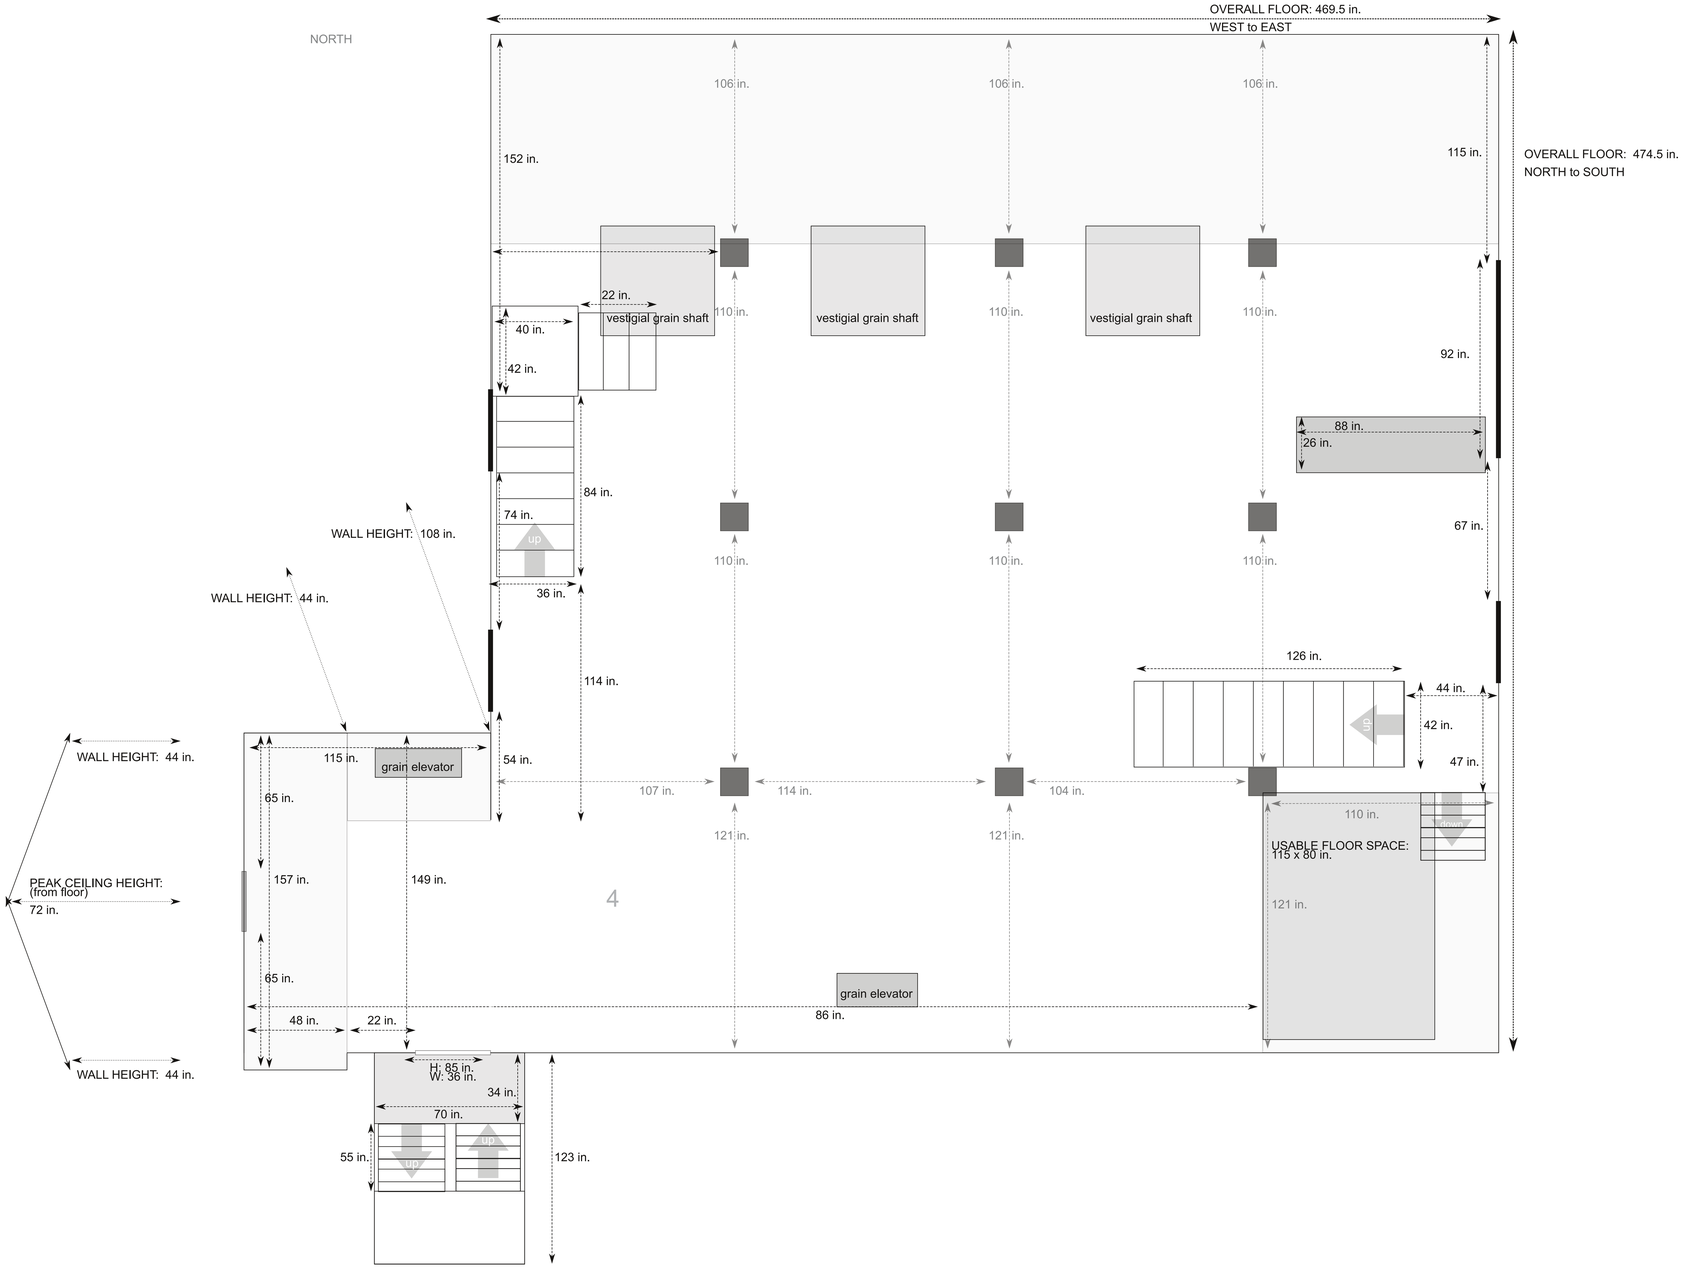

key

window: typical dims:
xx" height X 39" wide

window: typical dims:
xx" height X 28" wide

door way

stairwell directional

wood pillar

MAXON MILLS
WASSAIC PROJECT
JANUARY 2015
by john ros | johnros.com